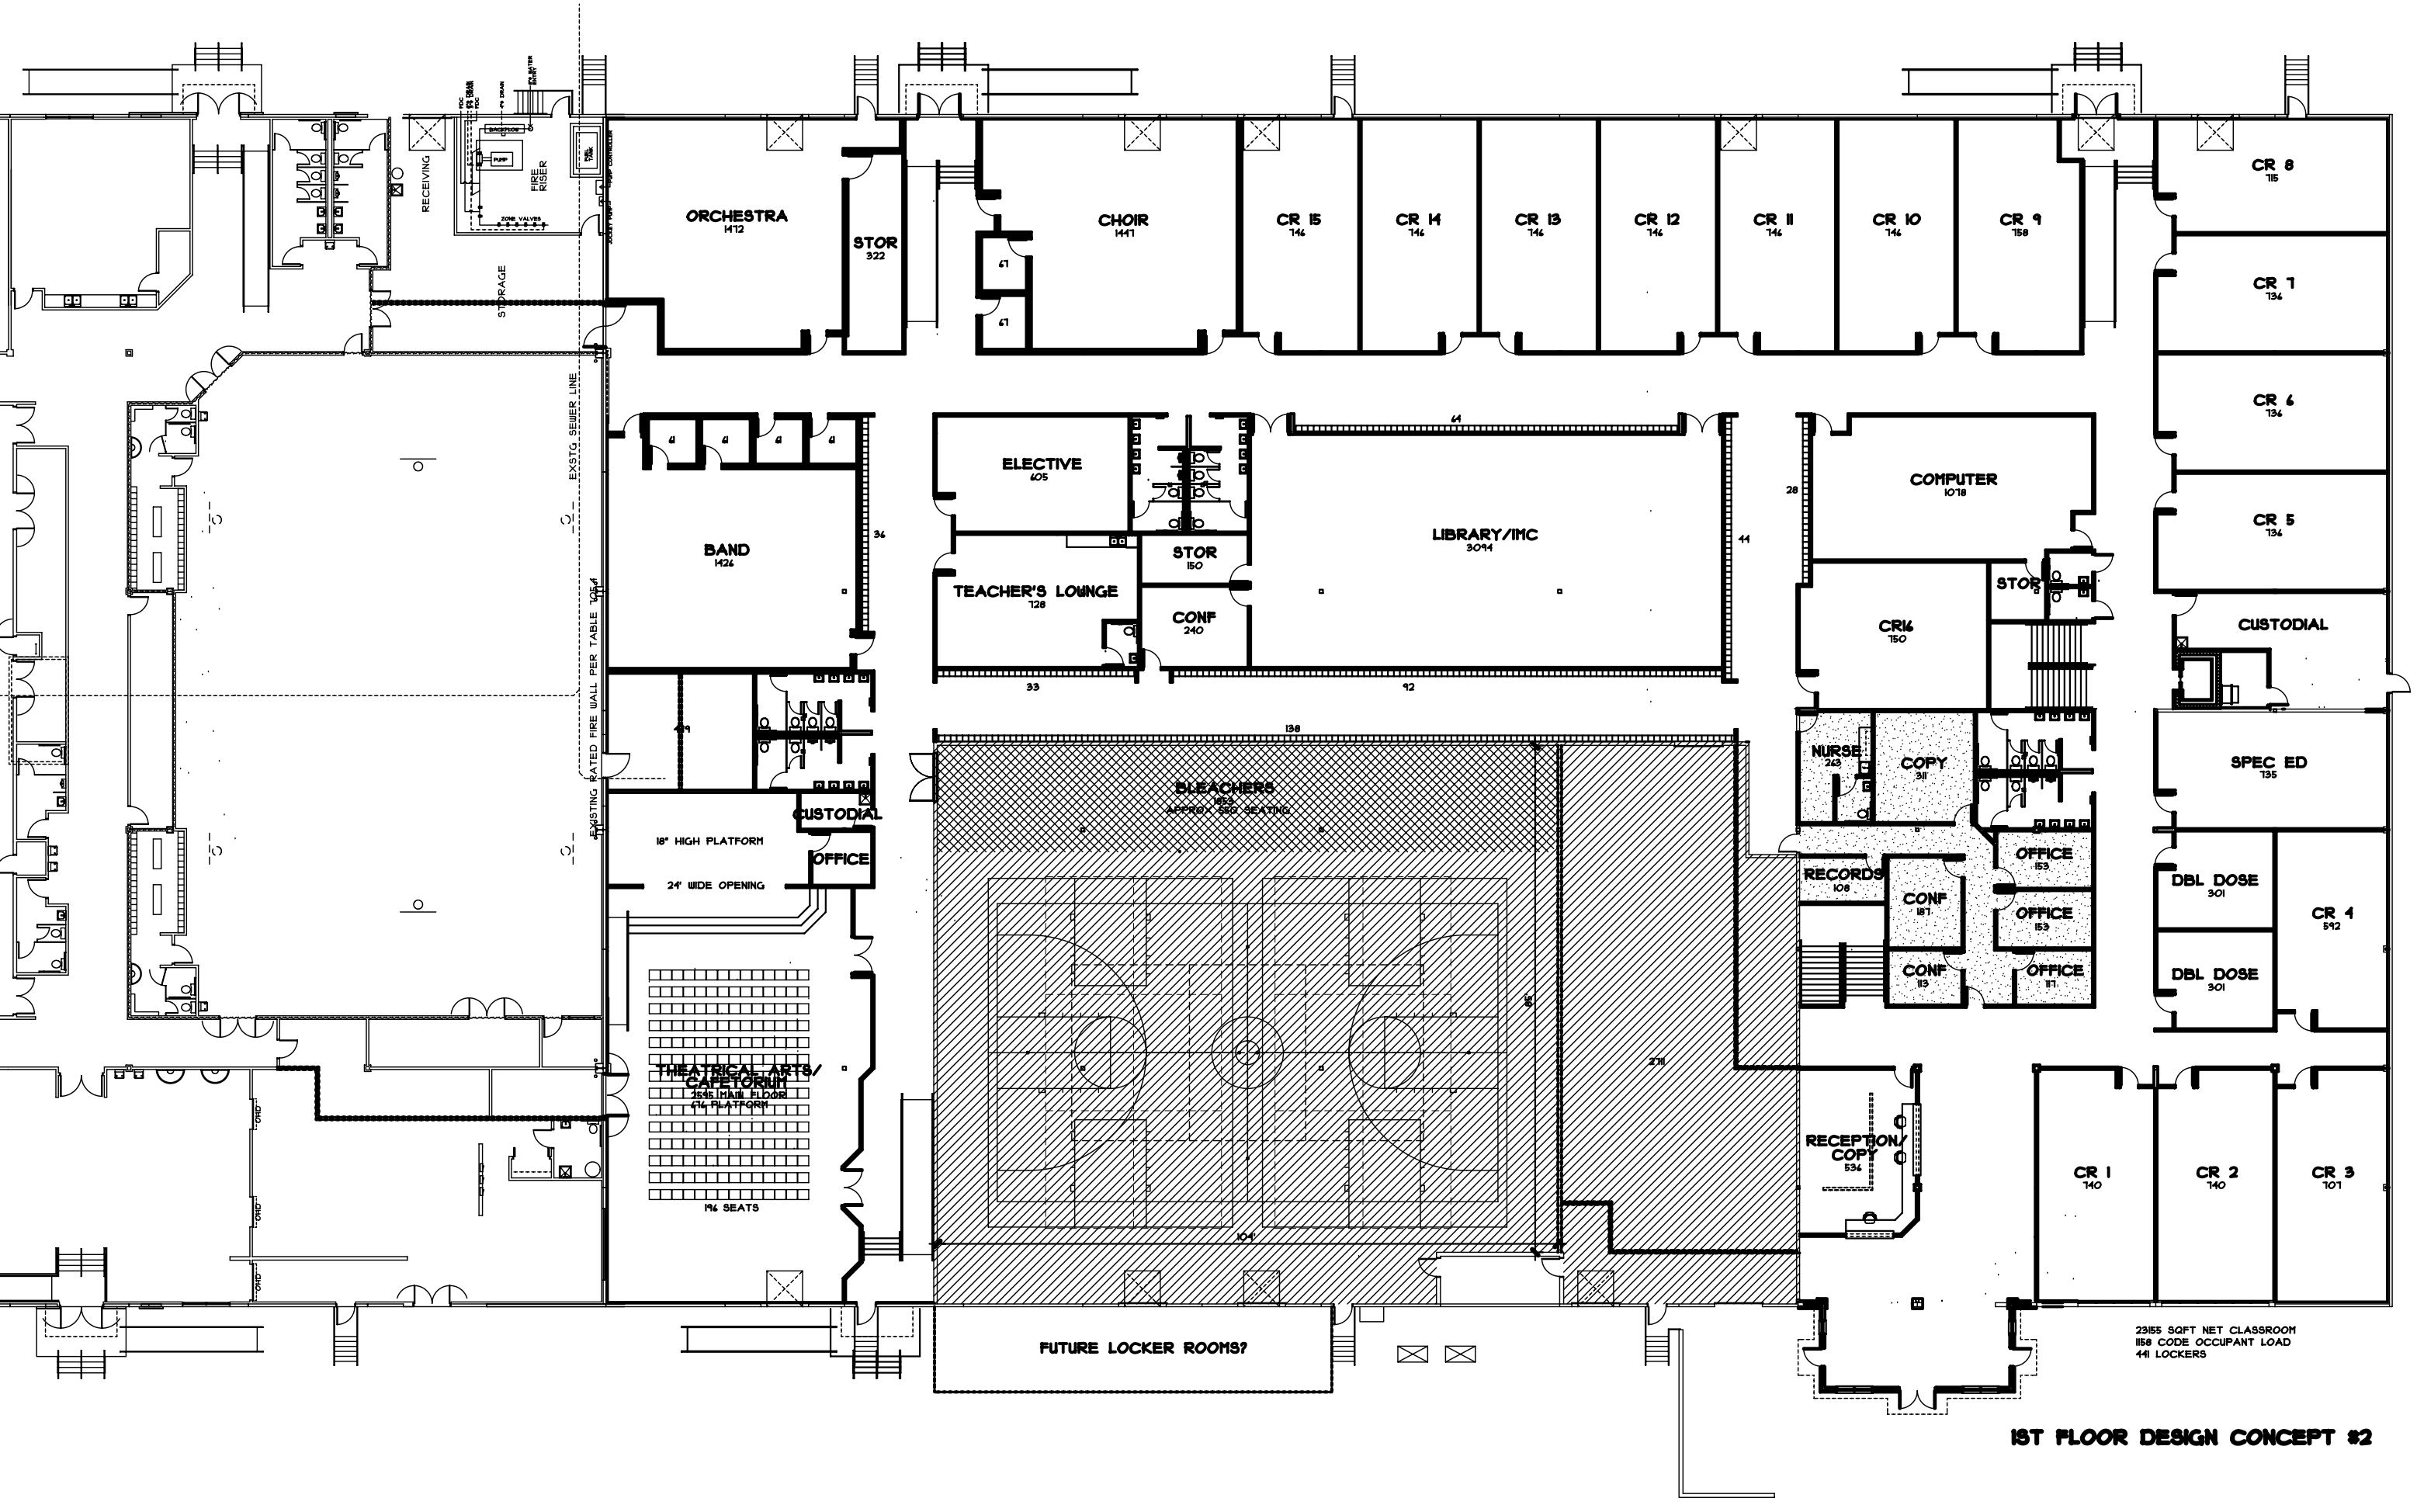

1ST FLOOR DESIGN CONCEPT #2